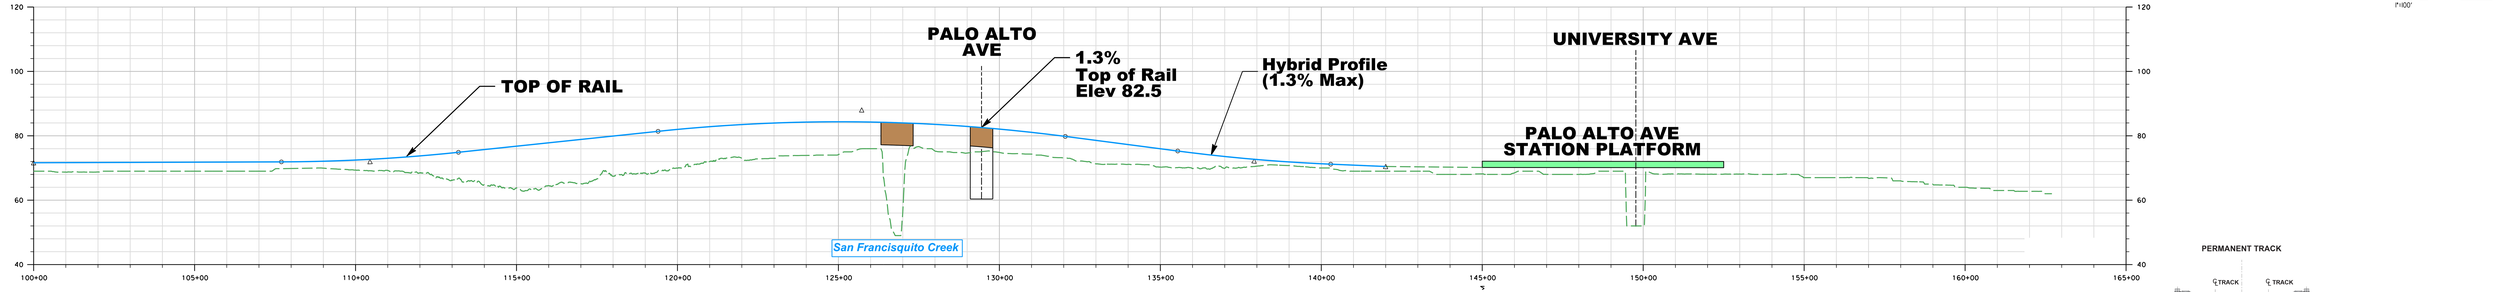

100 0 100 200
1"=100'

LEGEND:

- Existing Track Alignment
- Ultimate Track Alignment
- Railroad Profile (1.3% Max)
- Station Platform
- Structure
- Historic Tree

Palo Alto Ave Plan and Profile - Hybrid

CITY OF PALO ALTO

AECOM

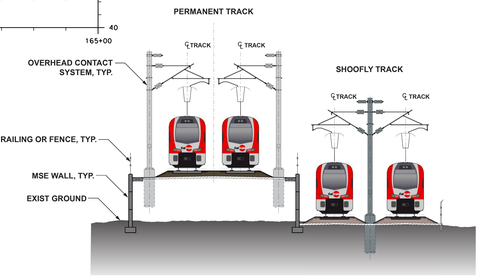

TYPICAL SECTION
SHOOFLY TRACK AT-GRADE
HYBRID

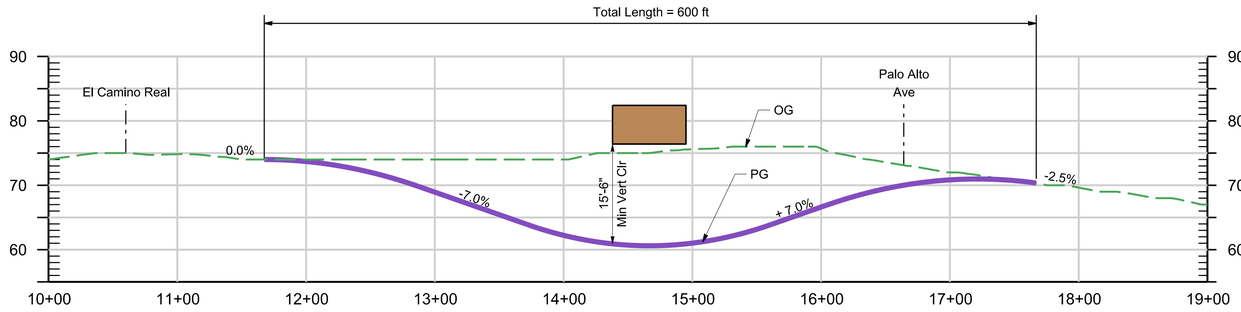

Palo Alto Ave & Alma St

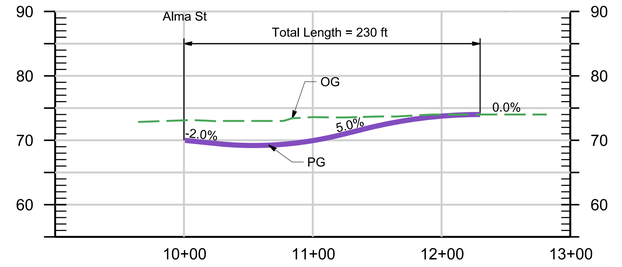

Palo Alto Ave

NOTE:

Design Speed = 25 MPH for Palo Alto Ave & Alma St

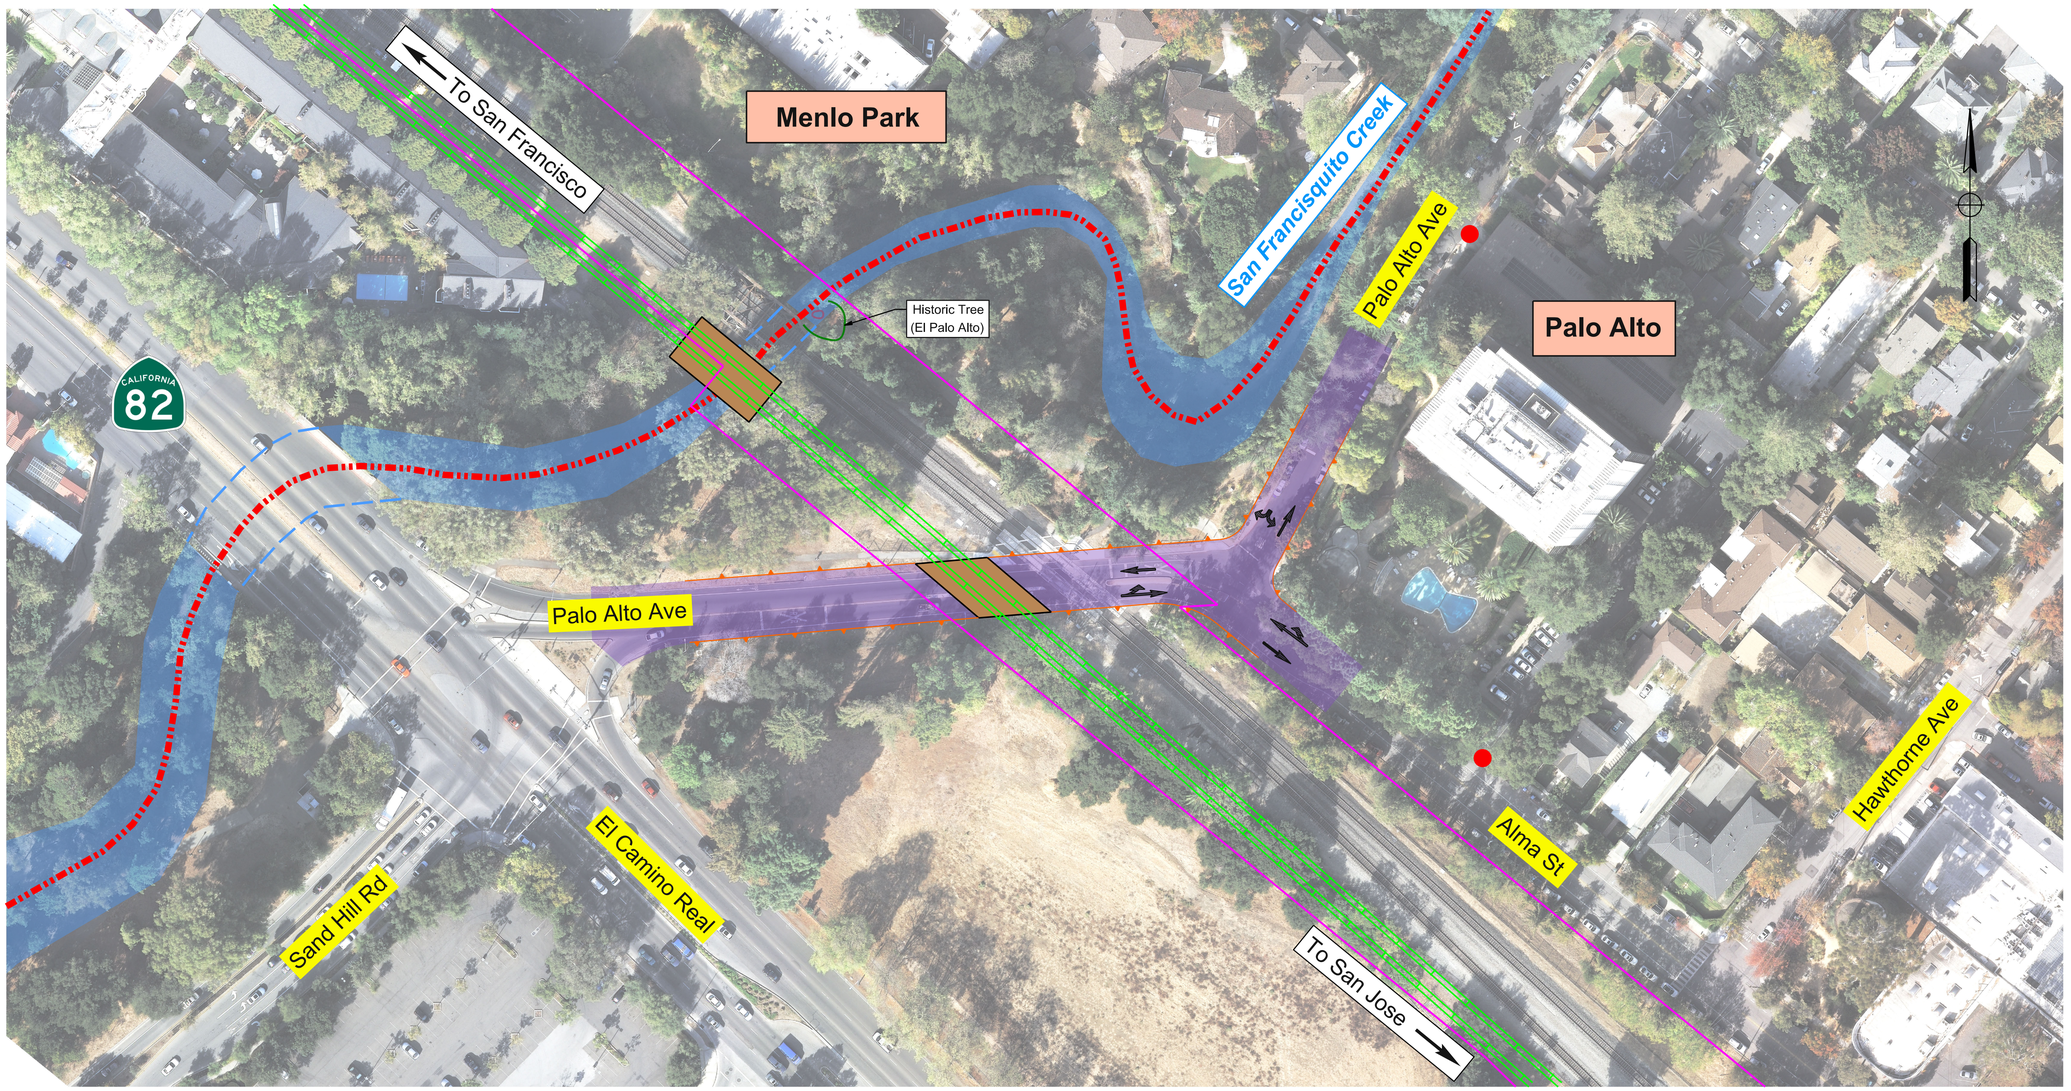

LEGEND:

- Track
- Retaining Wall
- Right-of-Way
- Limits of Roadway Modifications
- Structure
- Driveway
- Direction of Traffic

0 ft 50 100 ft

PRELIMINARY
FOR DISCUSSION PURPOSES ONLY

Palo Alto Avenue Hybrid (PAH)
Palo Alto Avenue Plan, Profile
1.3% Maximum Railroad Grade

CITY OF PALO ALTO

AECOM